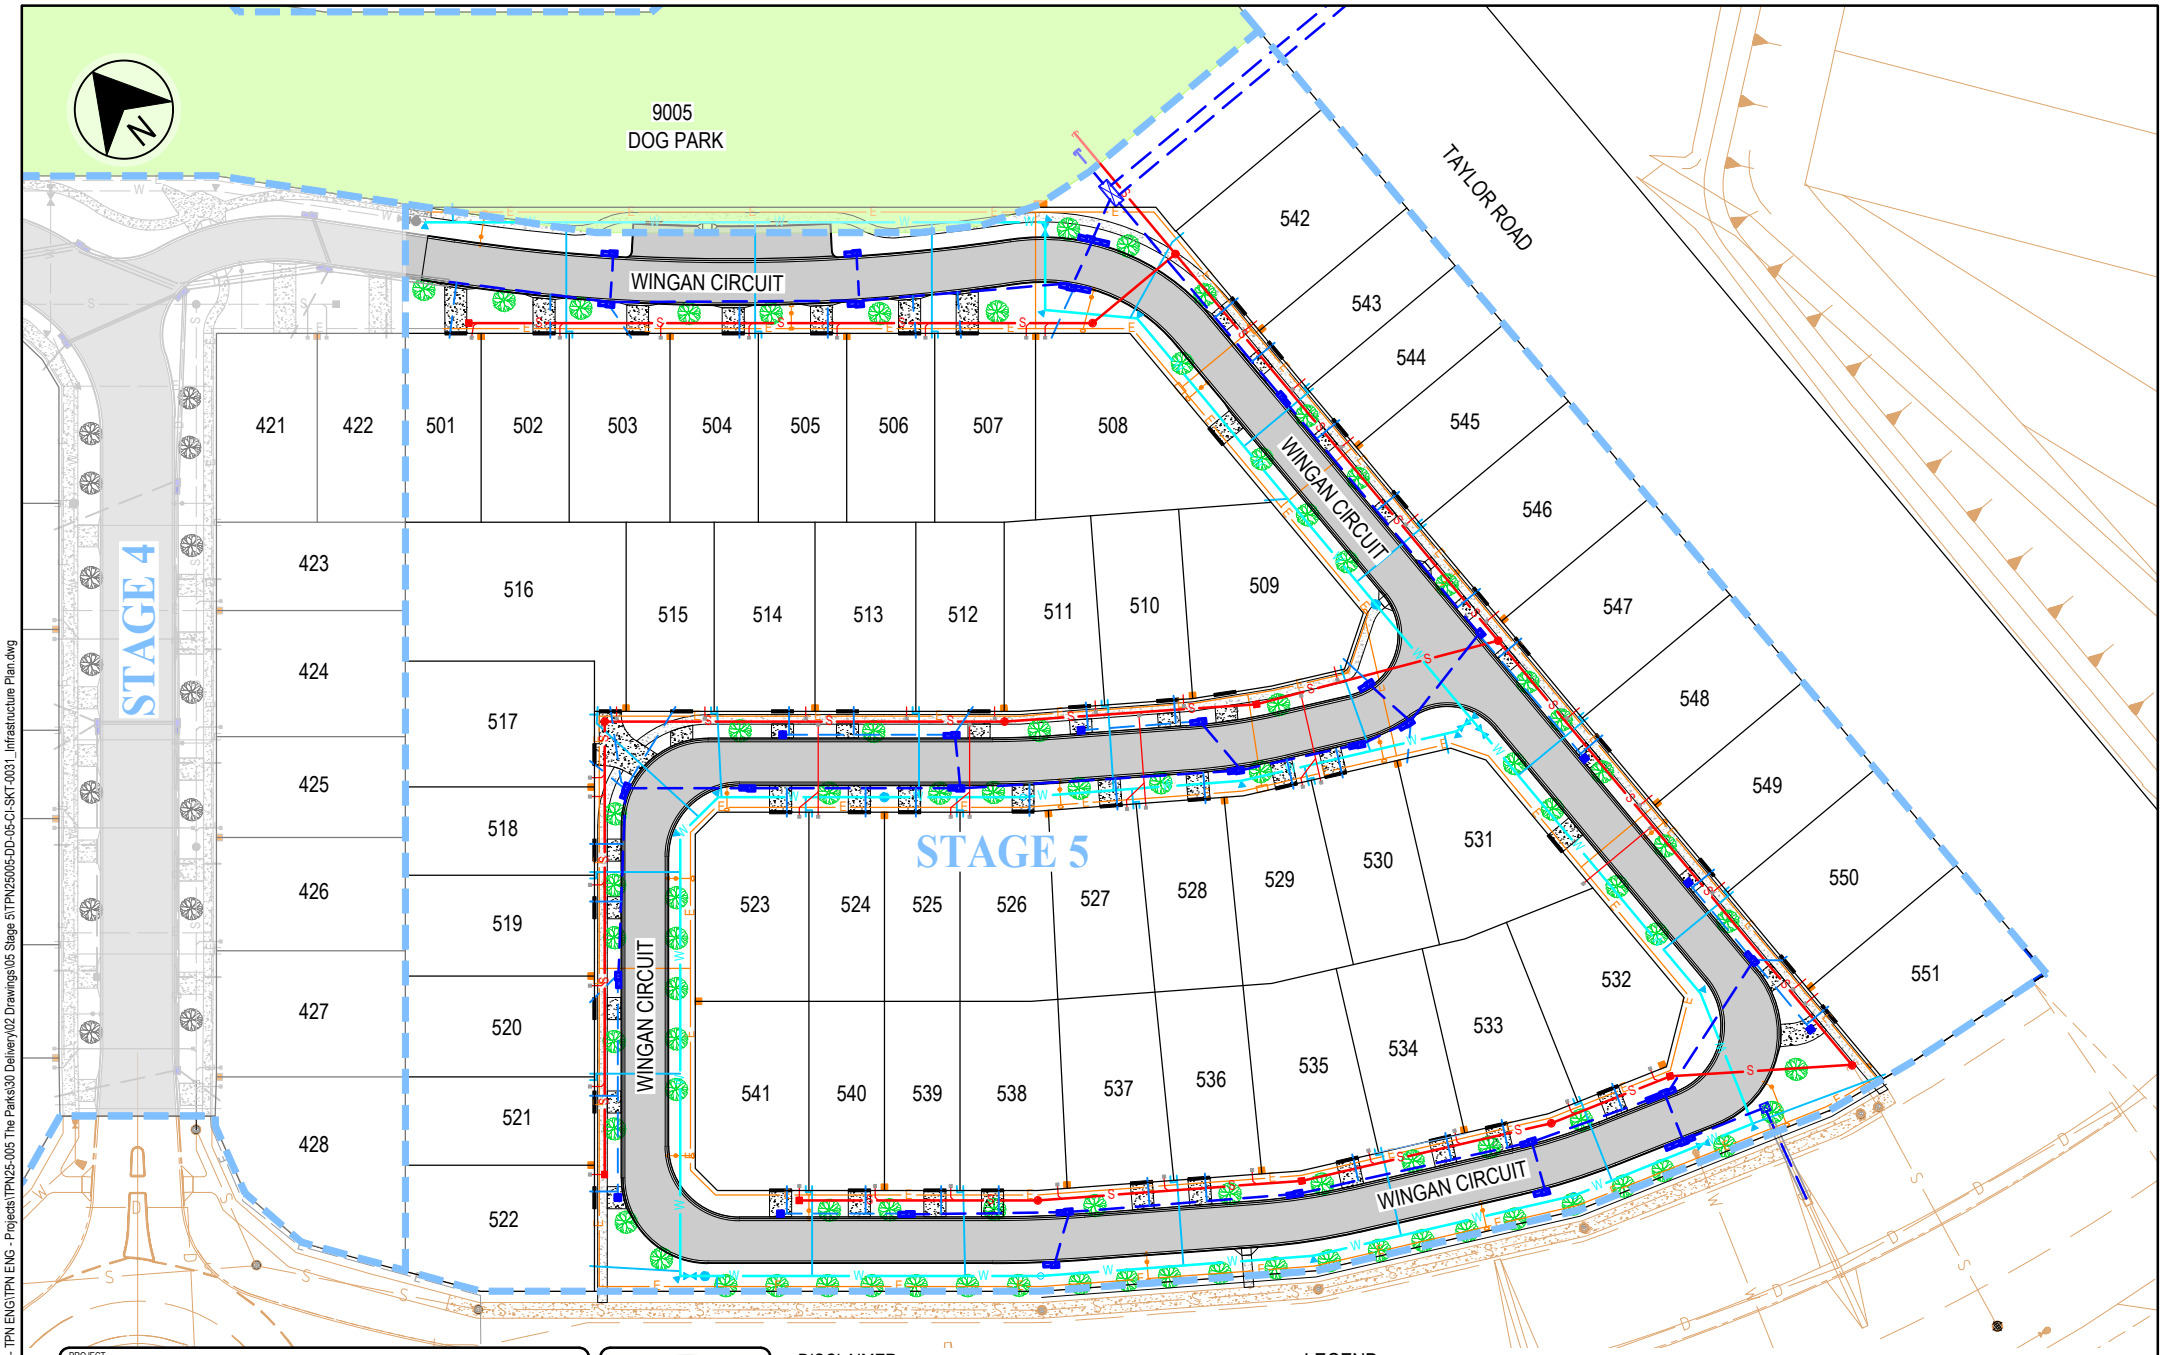


PROJECT
THE PARKS - STAGE 5

TITLE
FIORDLAND/TONGARIRO PARK RELEASE
INFRASTRUCTURE MASTER SERVICES

DATE	SCALE	PROJ. No.	REV.
10.11.26	AS SHOWN	TPN25-005	A

0 12 24 36m

THE PARKS

DISCLAIMER


THESE PLANS AND DRAWINGS ARE FOR CONCEPTUAL AND ILLUSTRATIVE PURPOSES ONLY. ALL DIMENSIONS, EASEMENTS, LEVELS AND SPECIFICATIONS ARE APPROXIMATE AND SUBJECT TO MODIFICATION, SUBSTITUTION, OR CHANGE WITHOUT PRIOR NOTICE.

NO RELIANCE SHOULD BE PLACED ON THESE PLANS FOR FINAL DECISIONS REGARDING PURCHASING, DESIGN, OR CONSTRUCTION. HOLTZE LAND COMPANY PTY LTD DISCLAIMS ALL LIABILITY FOR ANY ERRORS, OMISSIONS, OR INACCURACIES CONTAINED HEREIN AND ACCEPTS NO LIABILITY FOR LOSS SUFFERED BY ANY PERSON WHO RELIES ON THIS PLAN.

LEGEND

- STORMWATER DRAINAGE
- WATER RETICULATION
- SEWERAGE
- ELECTRICAL
- ELECTRICAL PILLAR & COMMS LEAD IN CONDUIT
- 3.5m WIDE NOM. DRIVEWAY

DATE: 11/11/2026 9:31:42 AM LOGIN NAME: TROYB
LOCATION: C:\Users\troyb\OneDrive - TPN ENG\TPN ENG - Projects\TPN25-005 The Parks\30 Delivery\02 Drawings\05 Stage 5\TPN25005-DD-05-CI-SKT-0031_Infrastructure Plan.dwg

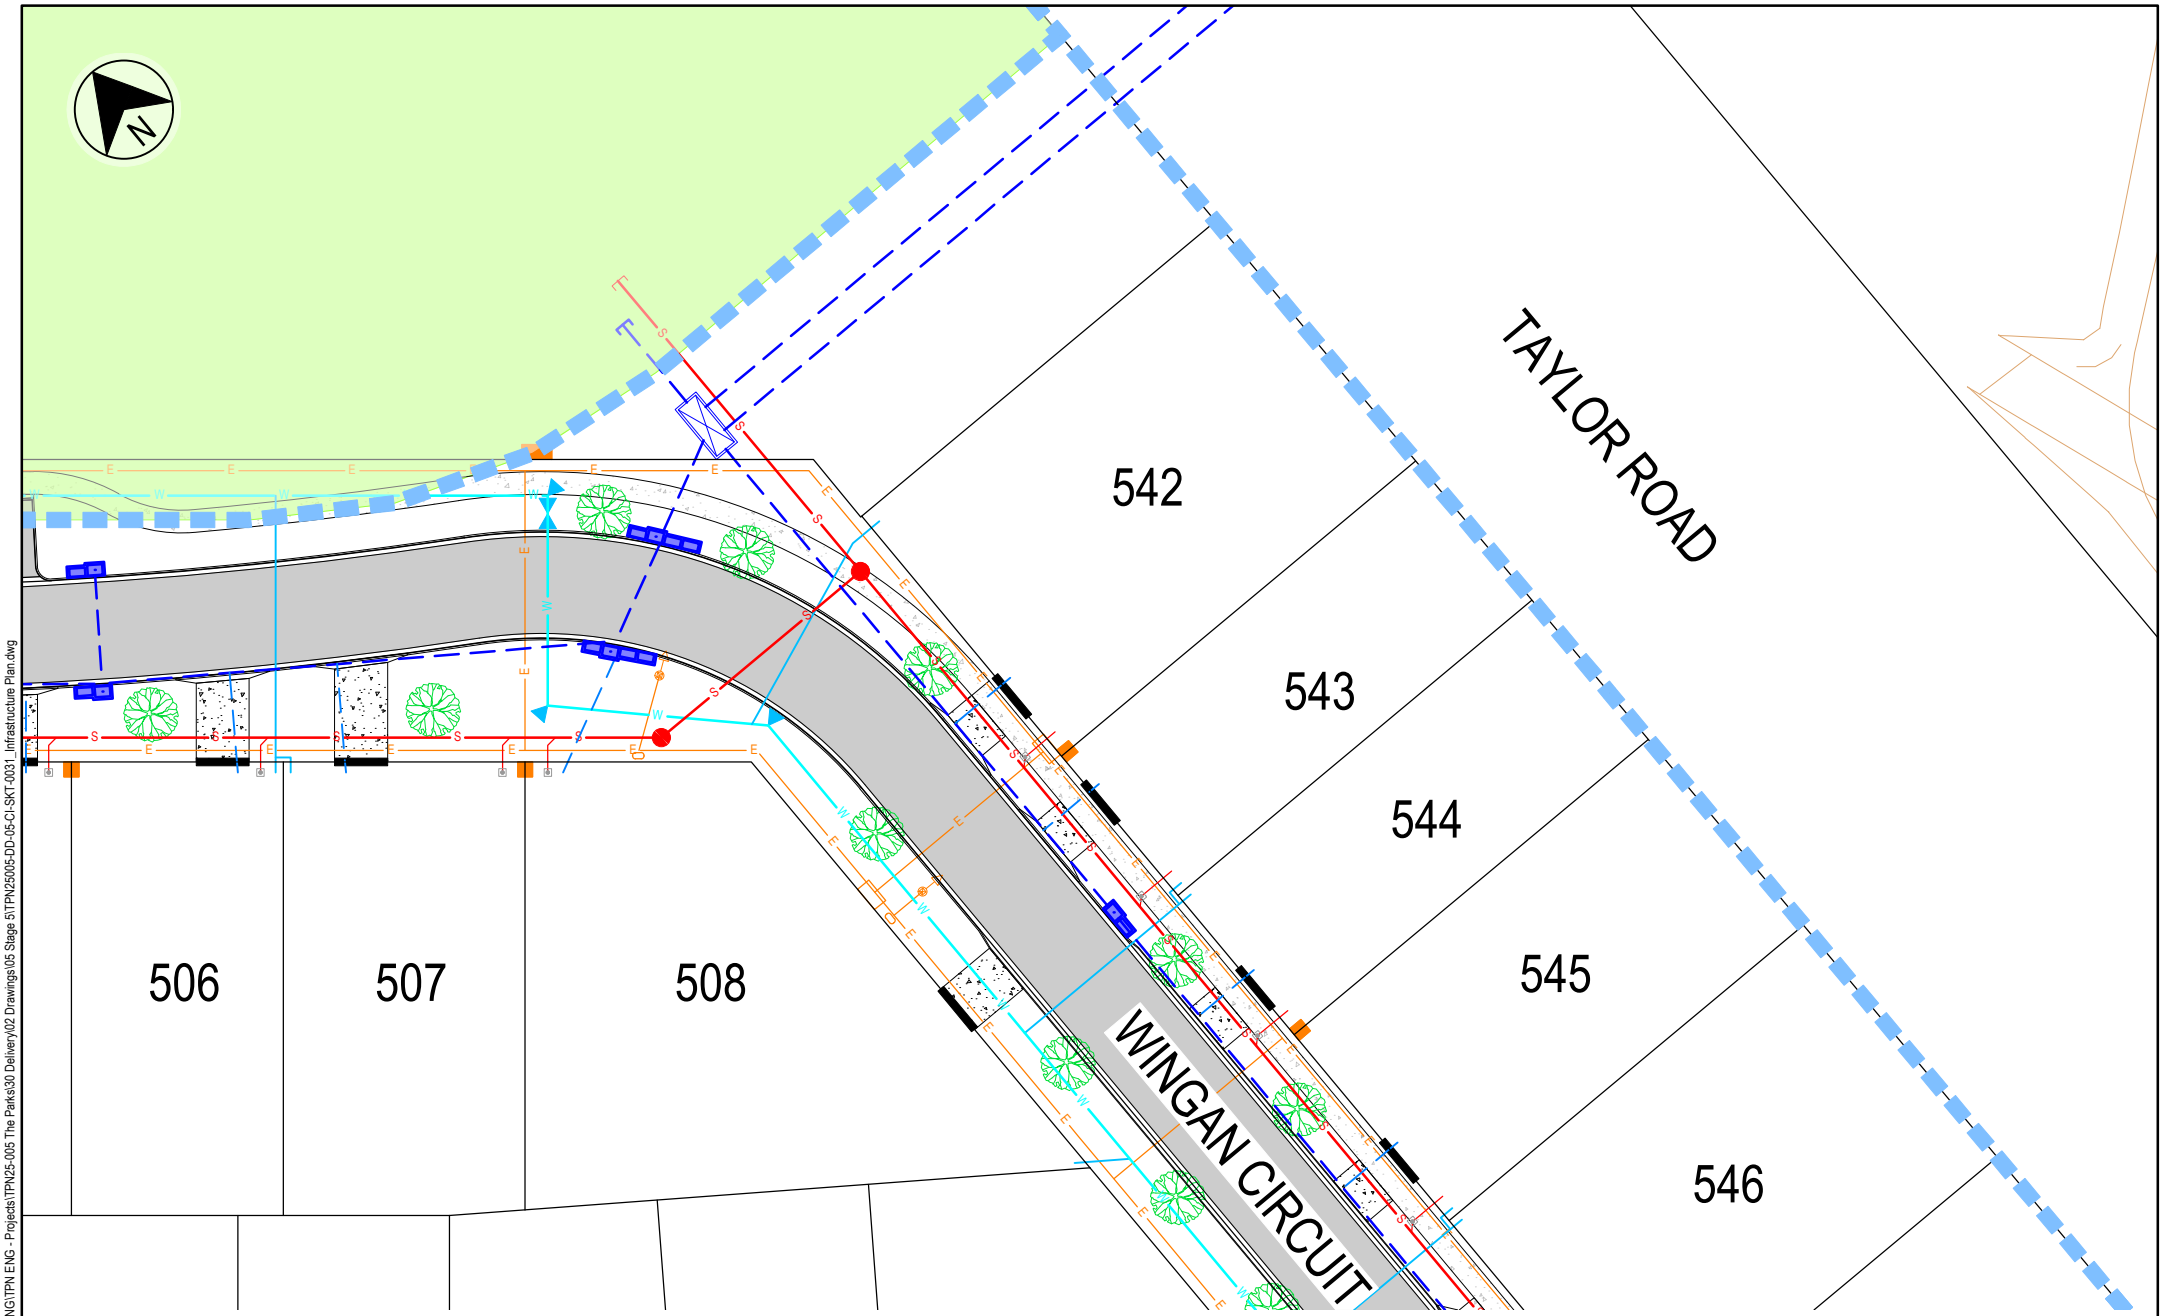

PROJECT
THE PARKS - STAGE 5

TITLE
FIORDLAND/TONGARIRO PARK RELEASE
INFRASTRUCTURE MASTER SERVICES

DATE	SCALE	PROJ. No.	REV.
10.11.26	AS SHOWN	TPN25-005	A

0 5 10 15m

THE PARKS

DISCLAIMER


THESE PLANS AND DRAWINGS ARE FOR CONCEPTUAL AND ILLUSTRATIVE PURPOSES ONLY. ALL DIMENSIONS, EASEMENTS, LEVELS AND SPECIFICATIONS ARE APPROXIMATE AND SUBJECT TO MODIFICATION, SUBSTITUTION, OR CHANGE WITHOUT PRIOR NOTICE.

NO RELIANCE SHOULD BE PLACED ON THESE PLANS FOR FINAL DECISIONS REGARDING PURCHASING, DESIGN, OR CONSTRUCTION. HOLTZE LAND COMPANY PTY LTD DISCLAIMS ALL LIABILITY FOR ANY ERRORS, OMISSIONS, OR INACCURACIES CONTAINED HEREIN AND ACCEPTS NO LIABILITY FOR LOSS SUFFERED BY ANY PERSON WHO RELIES ON THIS PLAN.

LEGEND

- STORMWATER DRAINAGE
- WATER RETICULATION
- SEWERAGE
- ELECTRICAL
- ELECTRICAL PILLAR & COMMS LEAD IN CONDUIT
- 3.5m WIDE NOM. DRIVEWAY

DATE: 11/11/2026 9:31:43 AM LOGIN NAME: TROYB
LOCATION: C:\Users\troyb\OneDrive - TPN ENG\TPN ENG - Projects\TPN25-005 The Parks\30 Delivery\02 Drawings\05 Stage 5\TPN25005-DD-05-CI-SKT-0031_Infrastructure Plan.dwg

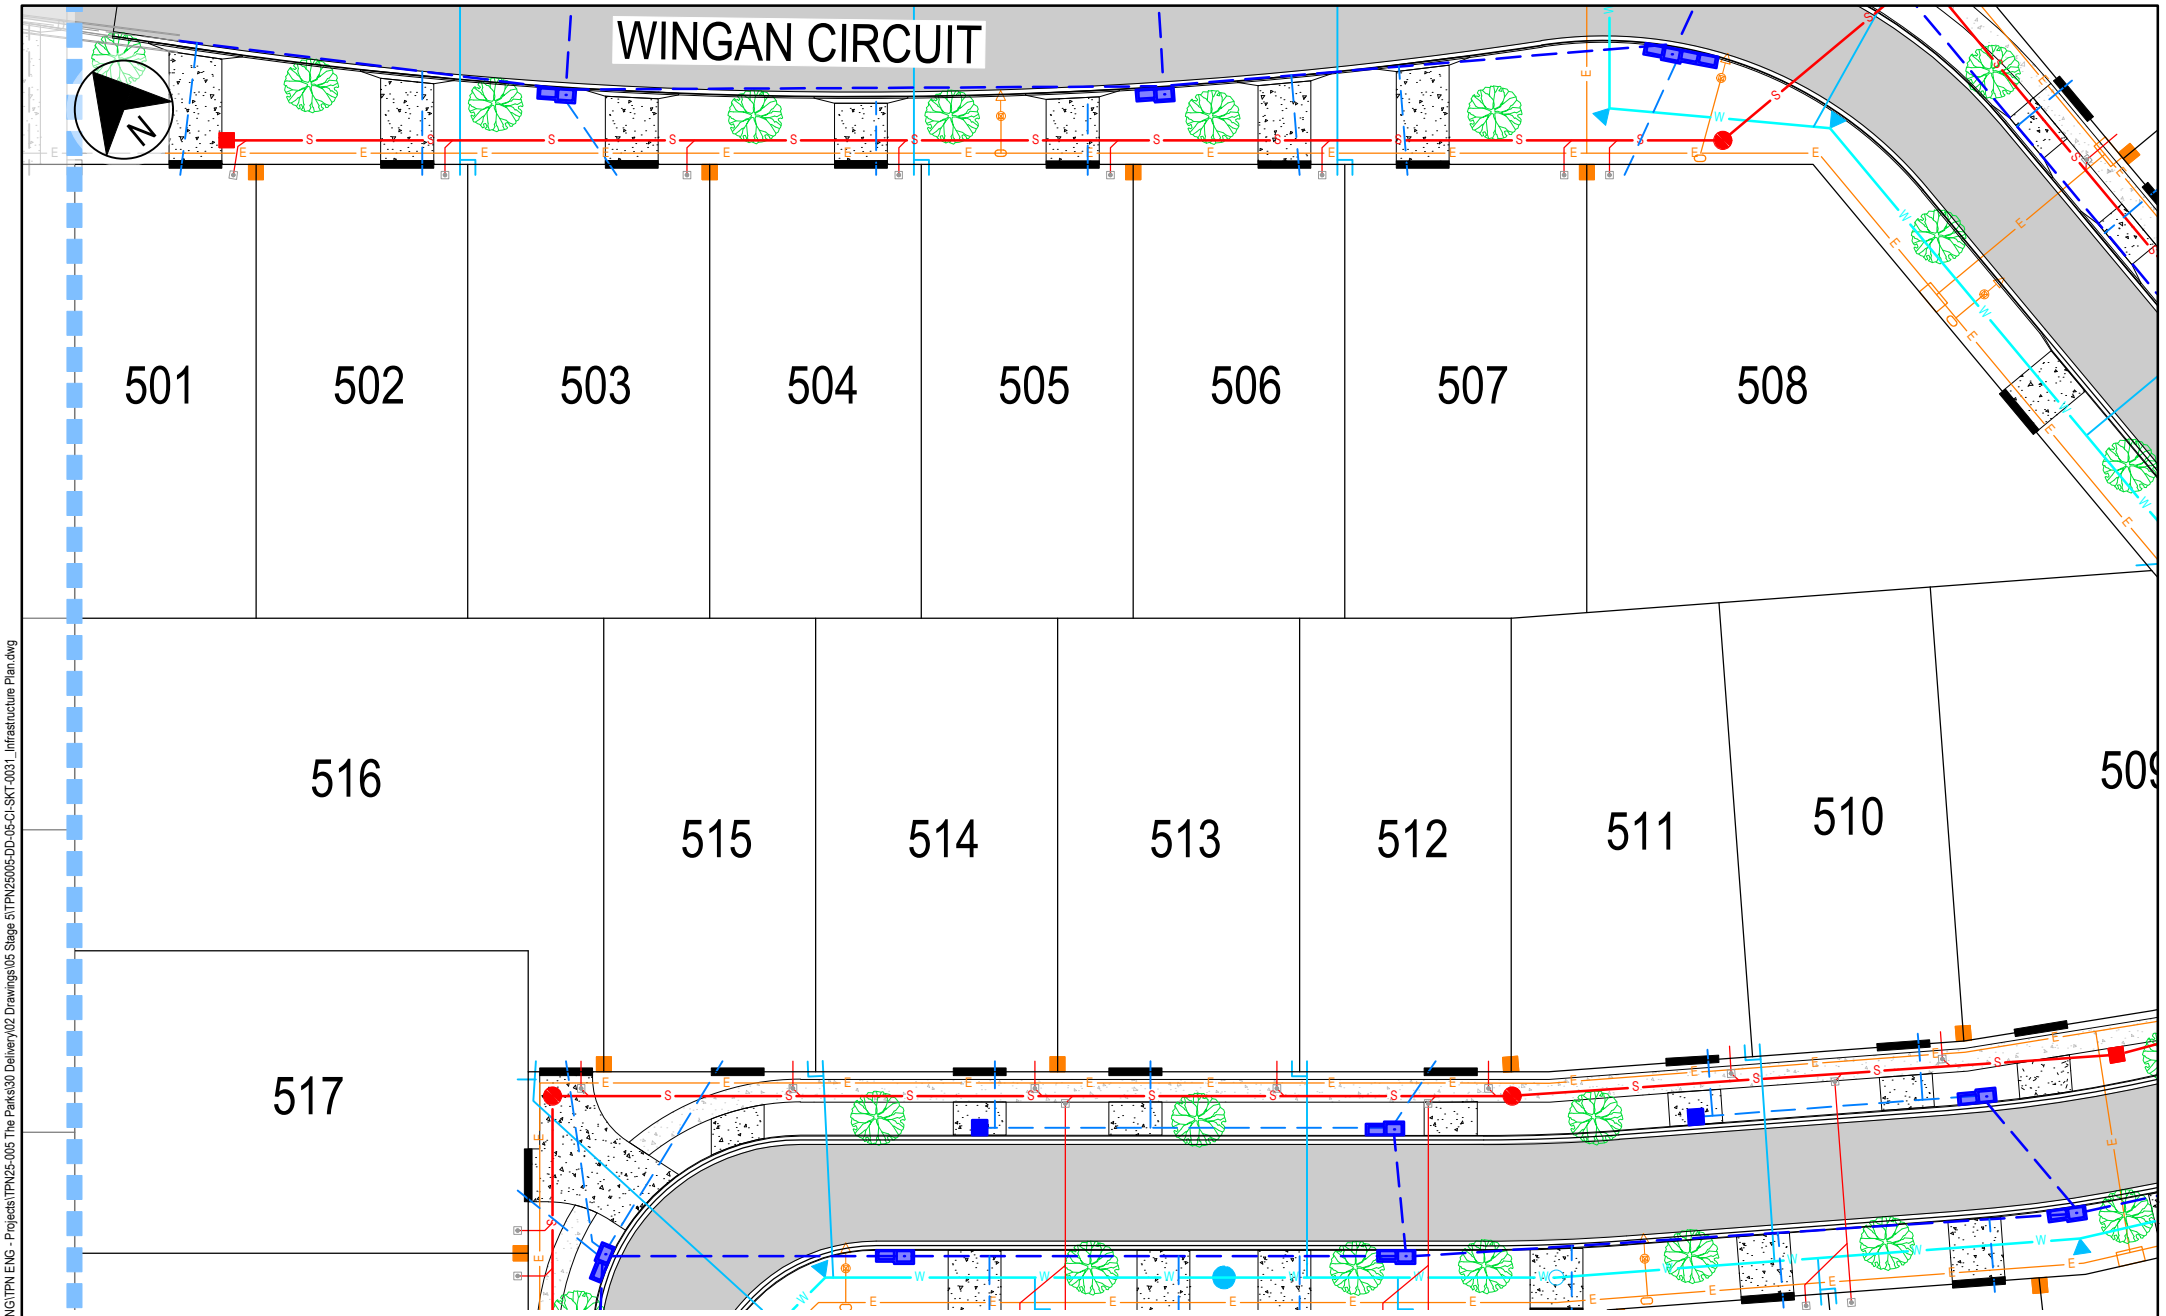

PROJECT
THE PARKS - STAGE 5

TITLE
FIORDLAND/TONGARIRO PARK RELEASE
INFRASTRUCTURE MASTER SERVICES

DATE	SCALE	PROJ. No.	REV.
10.11.26	AS SHOWN	TPN25-005	A

0 5 10 15m

THE PARKS

DISCLAIMER


THESE PLANS AND DRAWINGS ARE FOR CONCEPTUAL AND ILLUSTRATIVE PURPOSES ONLY. ALL DIMENSIONS, EASEMENTS, LEVELS AND SPECIFICATIONS ARE APPROXIMATE AND SUBJECT TO MODIFICATION, SUBSTITUTION, OR CHANGE WITHOUT PRIOR NOTICE.

NO RELIANCE SHOULD BE PLACED ON THESE PLANS FOR FINAL DECISIONS REGARDING PURCHASING, DESIGN, OR CONSTRUCTION. HOLTZE LAND COMPANY PTY LTD DISCLAIMS ALL LIABILITY FOR ANY ERRORS, OMISSIONS, OR INACCURACIES CONTAINED HEREIN AND ACCEPTS NO LIABILITY FOR LOSS SUFFERED BY ANY PERSON WHO RELIES ON THIS PLAN.

LEGEND

- STORMWATER DRAINAGE
- WATER RETICULATION
- SEWERAGE
- ELECTRICAL
- ELECTRICAL PILLAR & COMMS LEAD IN CONDUIT
- 3.5m WIDE NOM. DRIVEWAY

DATE: 11/11/2026 9:31:45 AM LOGIN NAME: TROYB
LOCATION: C:\Users\troyb\OneDrive - TPN ENG\TPN ENG - Projects\TPN25-005 The Parks\30 Delivery\02 Drawings\05 Stage 5\TPN25005-DD-05-CI-SKT-0031_Infrastructure Plan.dwg

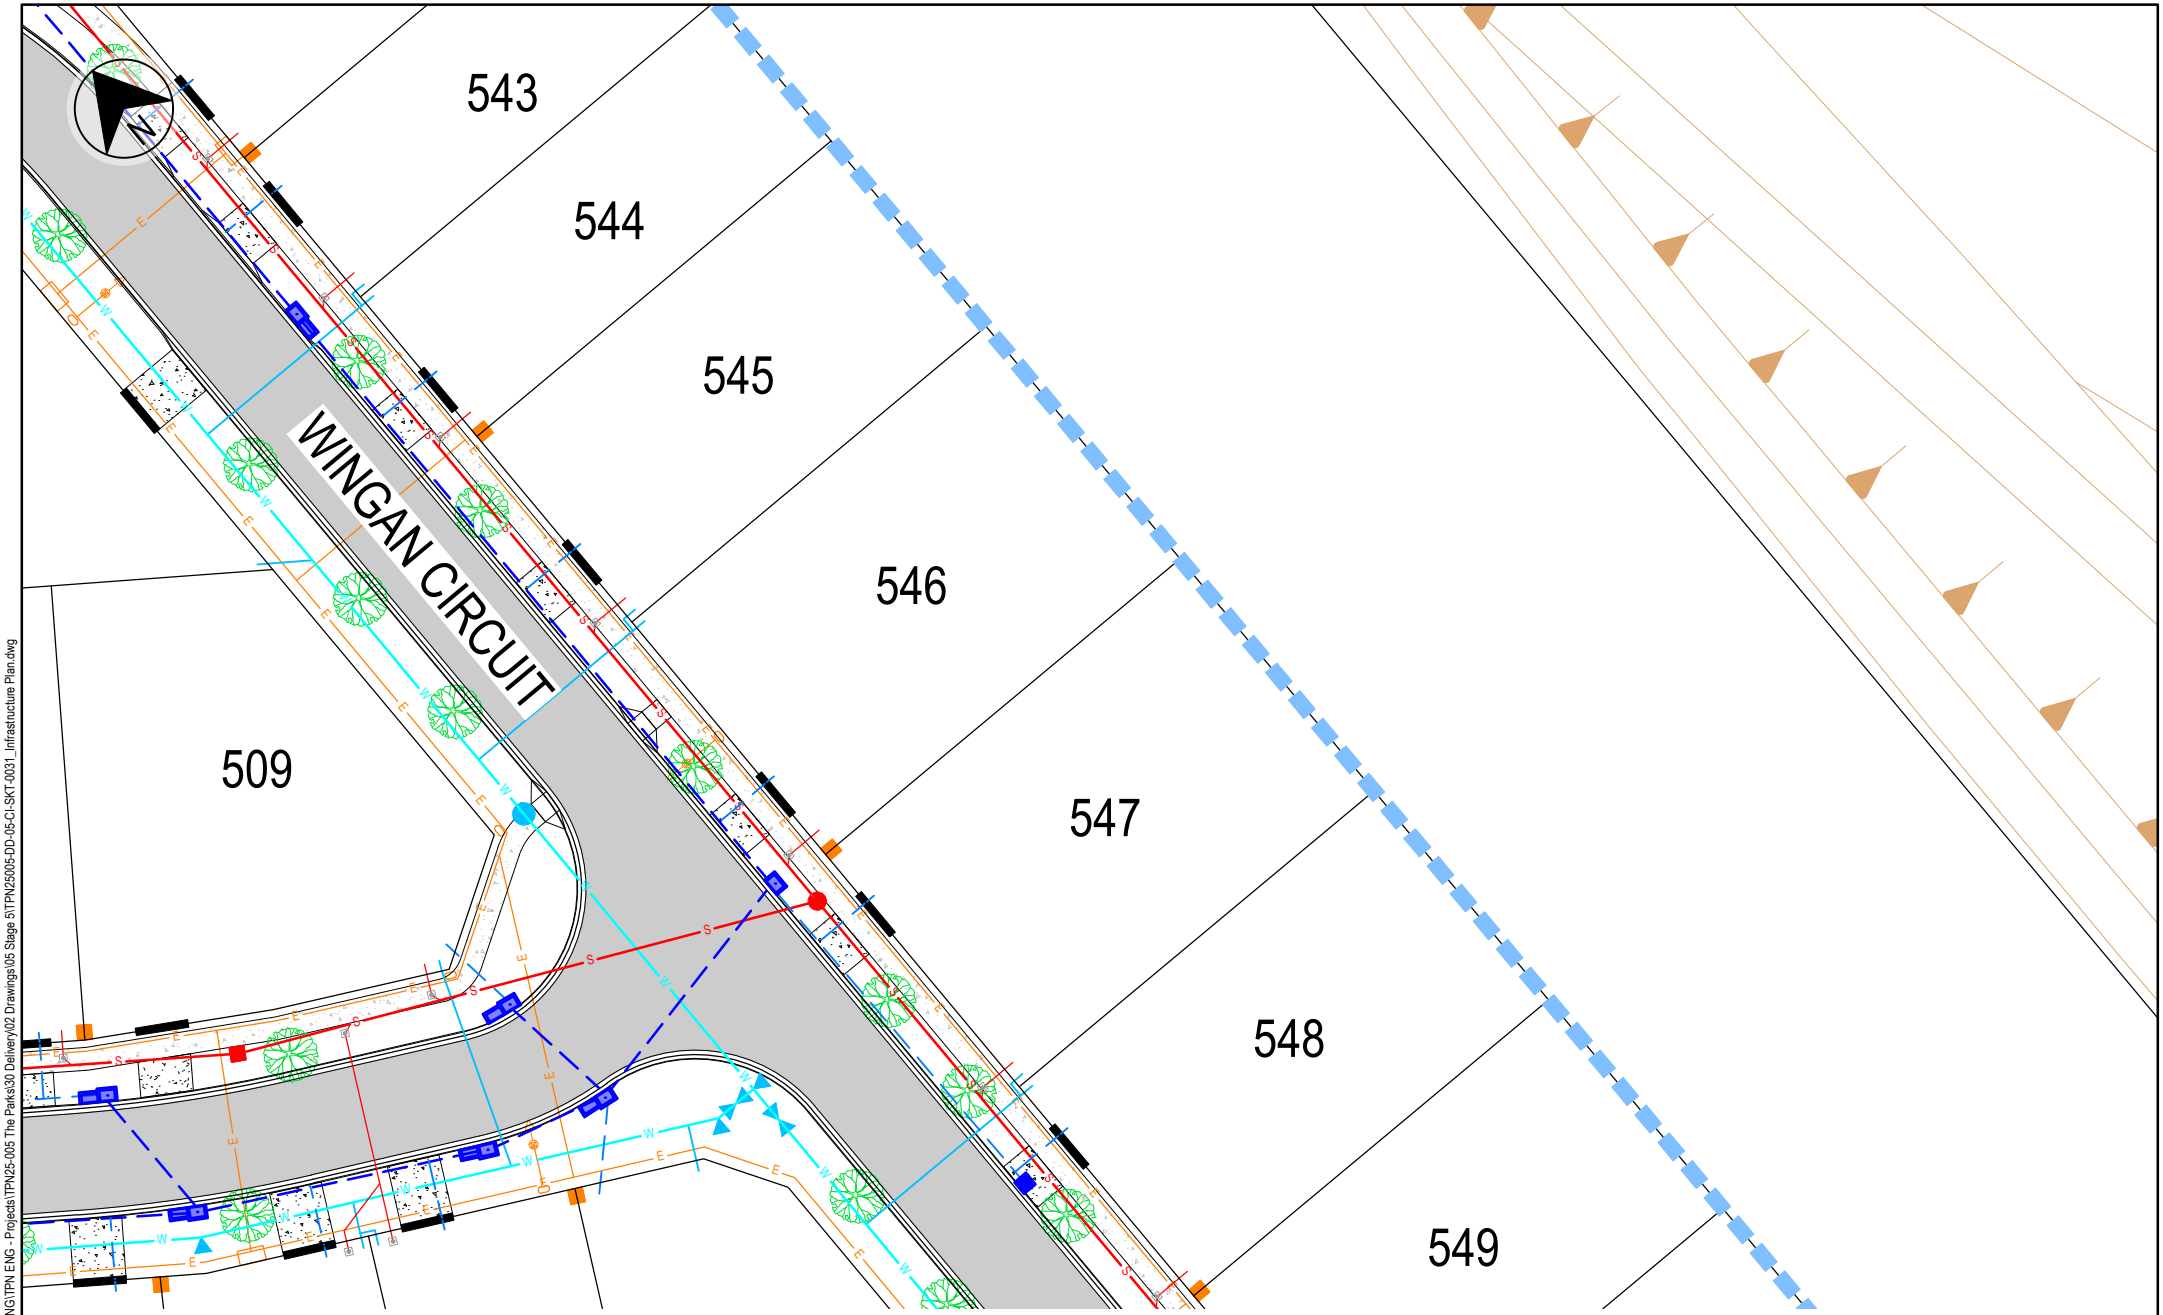

PROJECT
THE PARKS - STAGE 5

TITLE
FIORDLAND/TONGARIRO PARK RELEASE
INFRASTRUCTURE MASTER SERVICES

DATE	SCALE	PROJ. No.	REV.
10.11.26	AS SHOWN	TPN25-005	A

0 5 10 15m

THE PARKS

DISCLAIMER


THESE PLANS AND DRAWINGS ARE FOR CONCEPTUAL AND ILLUSTRATIVE PURPOSES ONLY. ALL DIMENSIONS, EASEMENTS, LEVELS AND SPECIFICATIONS ARE APPROXIMATE AND SUBJECT TO MODIFICATION, SUBSTITUTION, OR CHANGE WITHOUT PRIOR NOTICE.

NO RELIANCE SHOULD BE PLACED ON THESE PLANS FOR FINAL DECISIONS REGARDING PURCHASING, DESIGN, OR CONSTRUCTION. HOLTZE LAND COMPANY PTY LTD DISCLAIMS ALL LIABILITY FOR ANY ERRORS, OMISSIONS, OR INACCURACIES CONTAINED HEREIN AND ACCEPTS NO LIABILITY FOR LOSS SUFFERED BY ANY PERSON WHO RELIES ON THIS PLAN.

LEGEND

- STORMWATER DRAINAGE
- WATER RETICULATION
- SEWERAGE
- ELECTRICAL
- ELECTRICAL PILLAR & COMMS LEAD IN CONDUIT
- 3.5m WIDE NOM. DRIVEWAY

DATE: 11/11/2026 9:31:47 AM LOGIN NAME: TROYB
LOCATION: C:\Users\troyb\OneDrive - TPN ENG\TPN ENG - Projects\TPN25-005 The Parks\30 Delivery\02 Drawings\05 Stage 5\TPN25005-DD-05-CI-SKT-0031_Infrastructure Plan.dwg

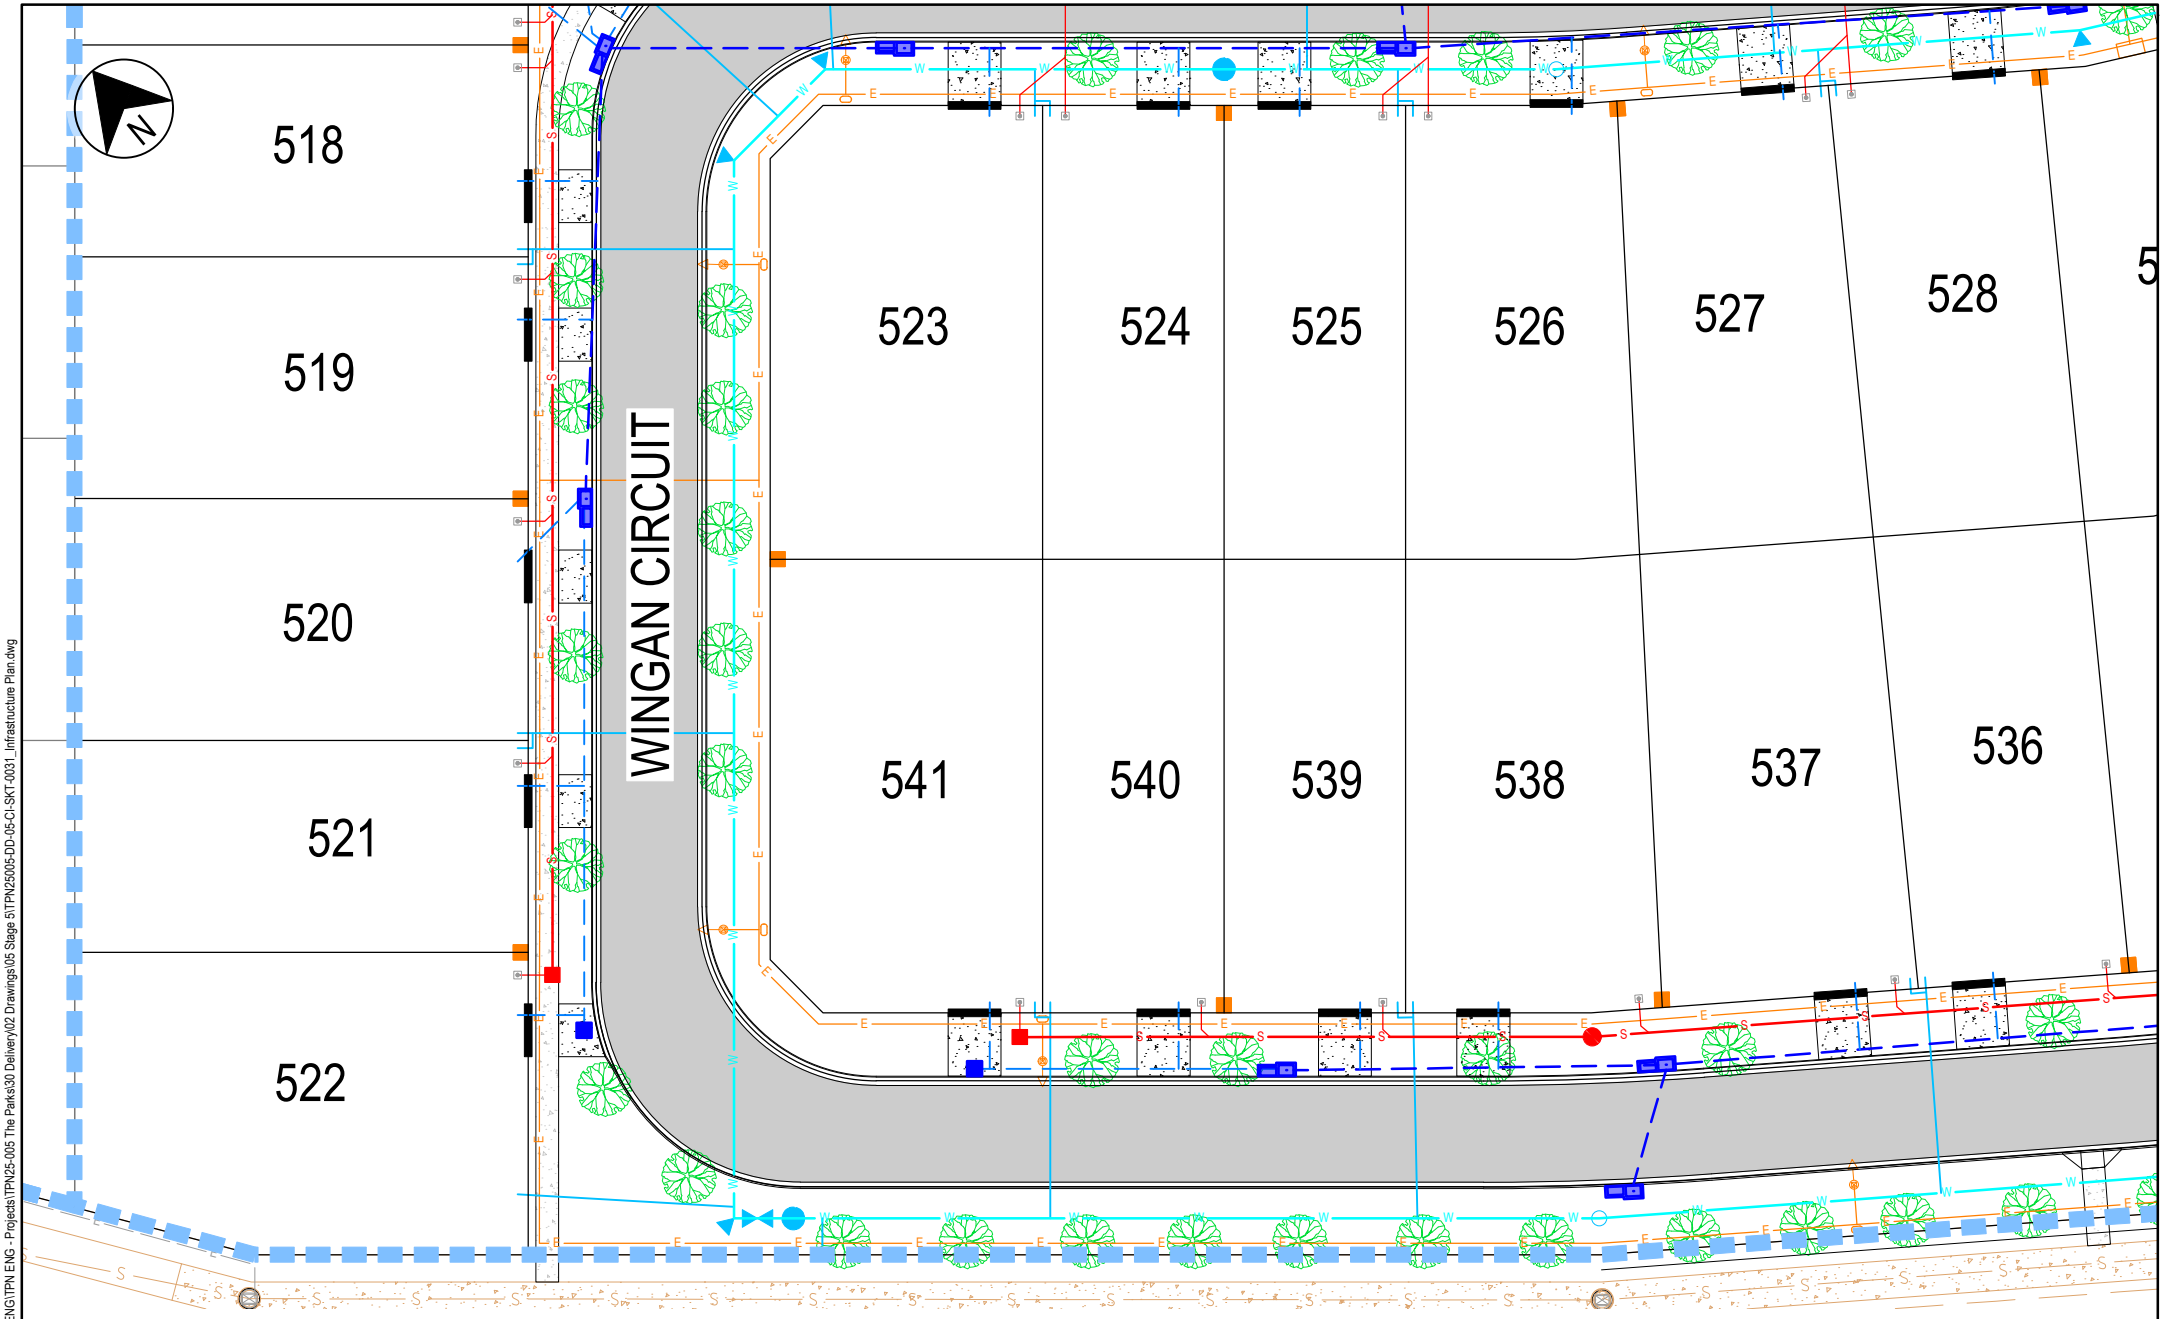

PROJECT
THE PARKS - STAGE 5

TITLE
FIORDLAND/TONGARIRO PARK RELEASE
INFRASTRUCTURE MASTER SERVICES

DATE	SCALE	PROJ. No.	REV.
10.11.26	AS SHOWN	TPN25-005	A

0 5 10 15m

THE PARKS

DISCLAIMER


THESE PLANS AND DRAWINGS ARE FOR CONCEPTUAL AND ILLUSTRATIVE PURPOSES ONLY. ALL DIMENSIONS, EASEMENTS, LEVELS AND SPECIFICATIONS ARE APPROXIMATE AND SUBJECT TO MODIFICATION, SUBSTITUTION, OR CHANGE WITHOUT PRIOR NOTICE.

NO RELIANCE SHOULD BE PLACED ON THESE PLANS FOR FINAL DECISIONS REGARDING PURCHASING, DESIGN, OR CONSTRUCTION. HOLTZE LAND COMPANY PTY LTD DISCLAIMS ALL LIABILITY FOR ANY ERRORS, OMISSIONS, OR INACCURACIES CONTAINED HEREIN AND ACCEPTS NO LIABILITY FOR LOSS SUFFERED BY ANY PERSON WHO RELIES ON THIS PLAN.

LEGEND

- STORMWATER DRAINAGE
- WATER RETICULATION
- SEWERAGE
- ELECTRICAL
- ELECTRICAL PILLAR & COMMS LEAD IN CONDUIT
- 3.5m WIDE NOM. DRIVEWAY

DATE: 11/11/2026 9:31:48 AM LOGIN NAME: TROYB
LOCATION: C:\Users\troyb\OneDrive - TPN ENG\TPN ENG - Projects\TPN25-005 The Parks\30 Delivery\02 Drawings\05 Stage 5\TPN25005-DD-05-CI-SKT-0031_Infrastructure Plan.dwg

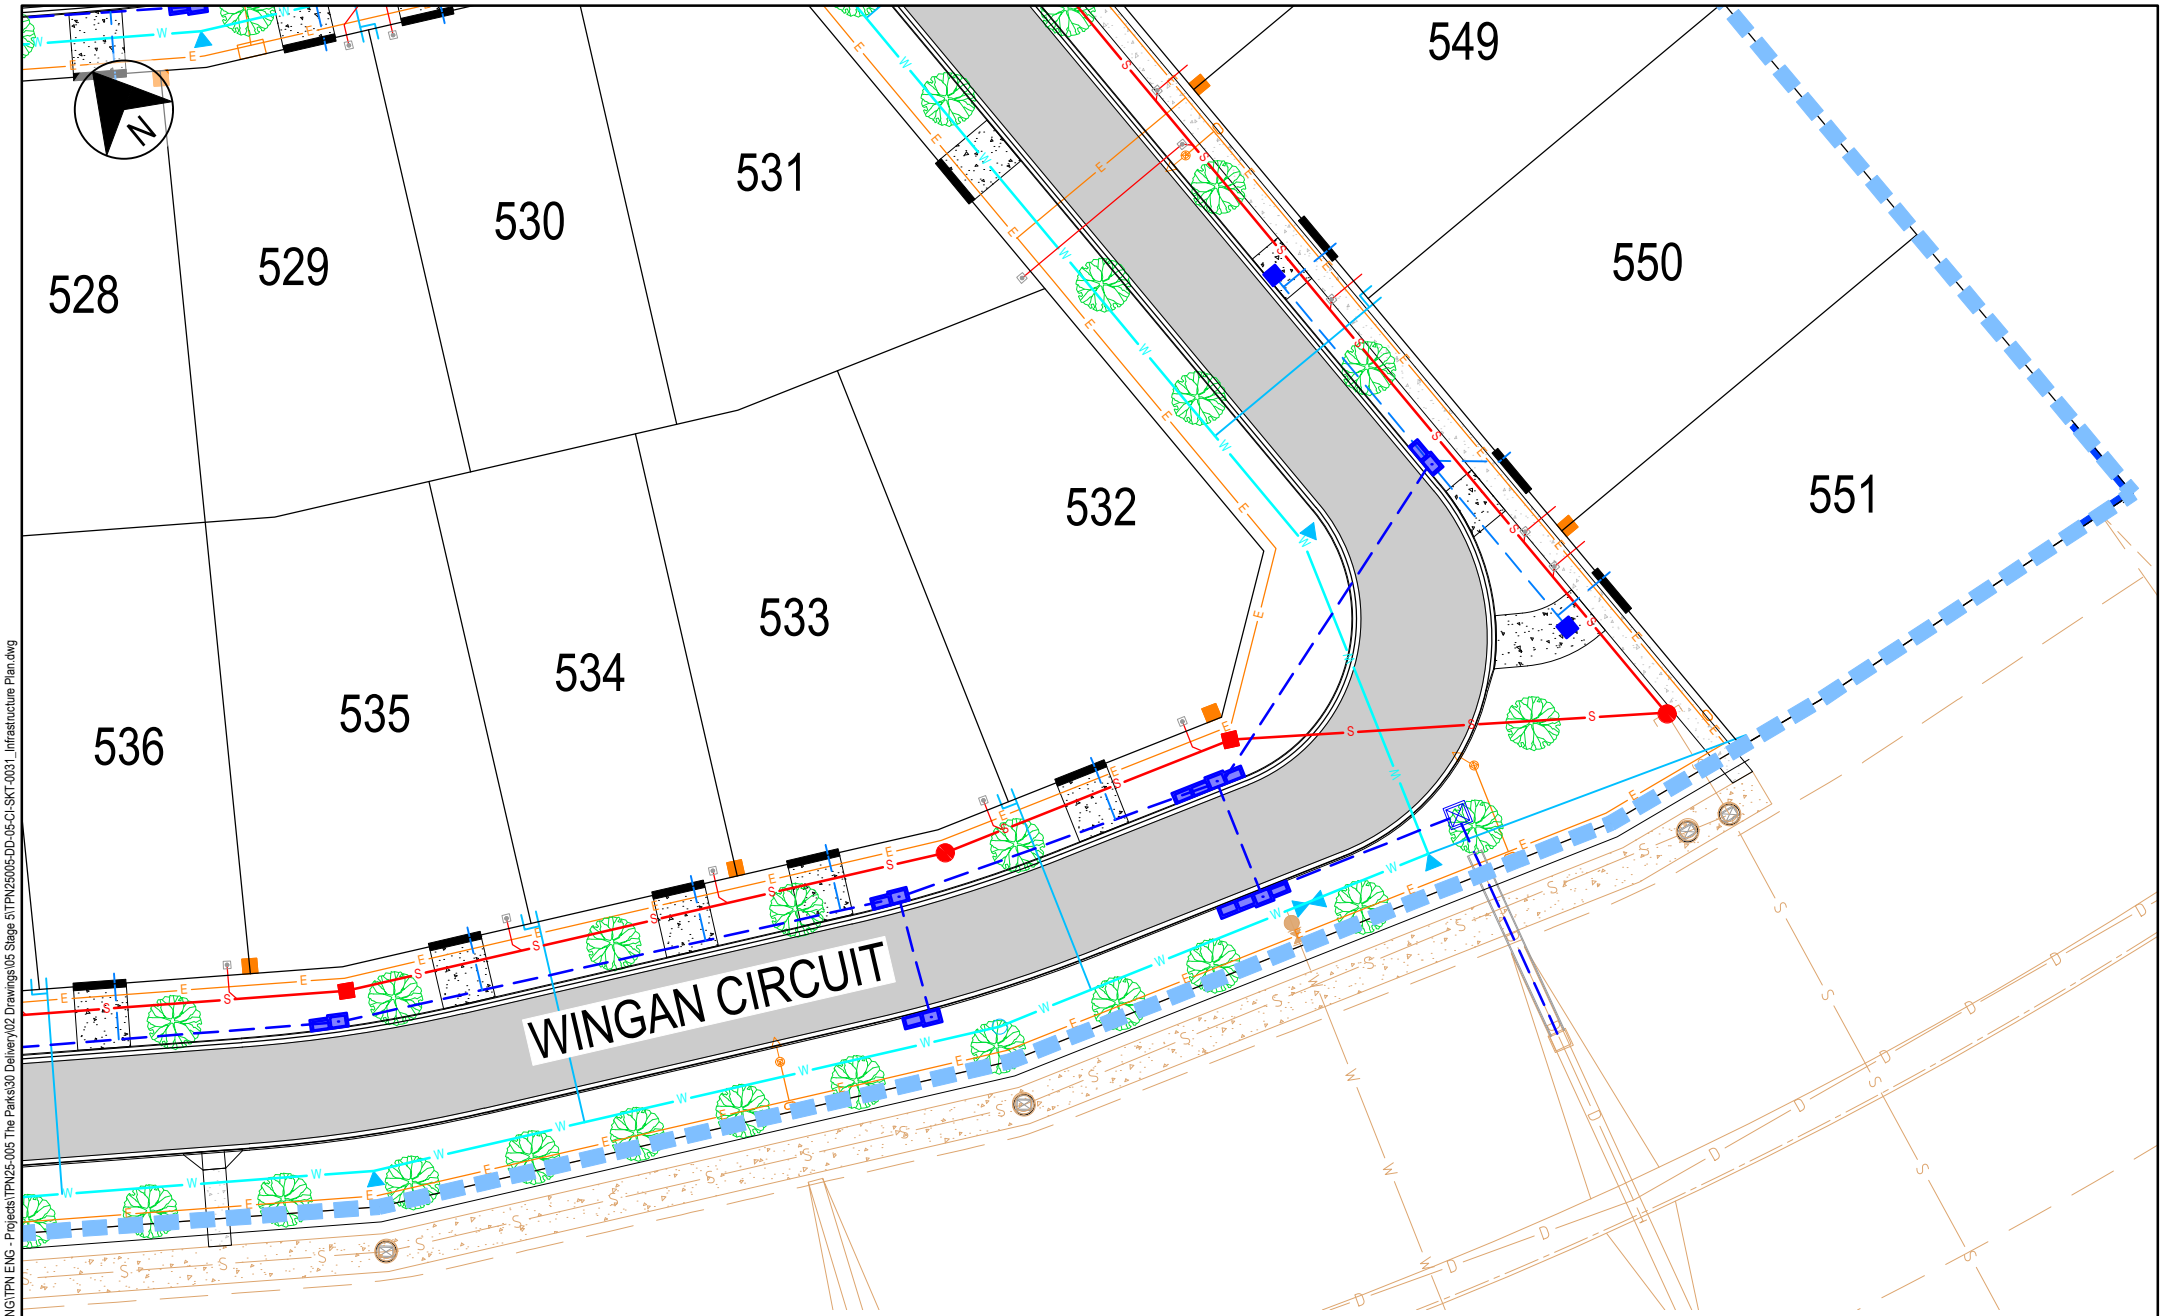

PROJECT
THE PARKS - STAGE 5

TITLE
FIORDLAND/TONGARIRO PARK RELEASE
INFRASTRUCTURE MASTER SERVICES

DATE	SCALE	PROJ. No.	REV.
10.11.26	AS SHOWN	TPN25-005	A

0 5 10 15m

THE PARKS

DISCLAIMER

THESE PLANS AND DRAWINGS ARE FOR CONCEPTUAL AND ILLUSTRATIVE PURPOSES ONLY. ALL DIMENSIONS, EASEMENTS, LEVELS AND SPECIFICATIONS ARE APPROXIMATE AND SUBJECT TO MODIFICATION, SUBSTITUTION, OR CHANGE WITHOUT PRIOR NOTICE.

NO RELIANCE SHOULD BE PLACED ON THESE PLANS FOR FINAL DECISIONS REGARDING PURCHASING, DESIGN, OR CONSTRUCTION. HOLTZE LAND COMPANY PTY LTD DISCLAIMS ALL LIABILITY FOR ANY ERRORS, OMISSIONS, OR INACCURACIES CONTAINED HEREIN AND ACCEPTS NO LIABILITY FOR LOSS SUFFERED BY ANY PERSON WHO RELIES ON THIS PLAN.

LEGEND

- STORMWATER DRAINAGE
- W — WATER RETICULATION
- S — SEWERAGE
- E — ELECTRICAL
- ELECTRICAL PILLAR & COMMS LEAD IN CONDUIT
- 3.5m WIDE NOM. DRIVEWAY

DATE: 11/11/2026 9:31:50 AM LOGIN NAME: TROYB
LOCATION: C:\Users\troyb\OneDrive - TPN ENG\TPN ENG - Projects\TPN25-005 The Parks\30 Delivery\02 Drawings\05 Stage 5\TPN25005-DD-05-CI-SKT-0031_Infrastructure Plan.dwg